Waist Slab Thick : 6"

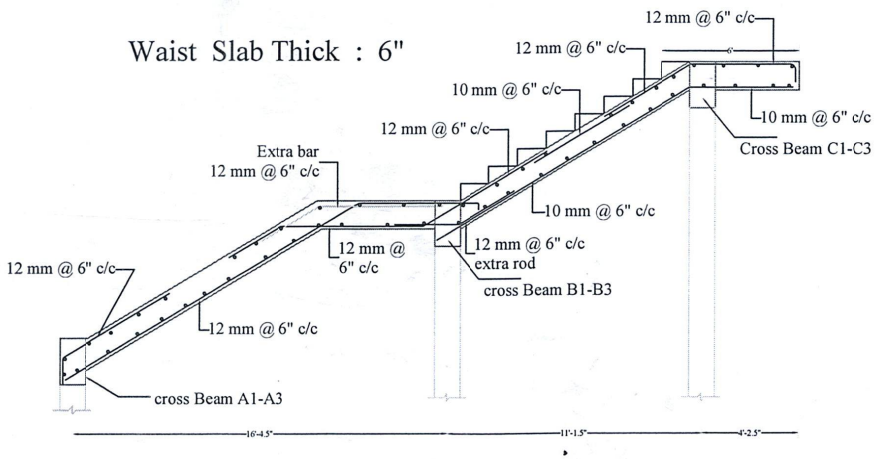

CROSS SECTION

NOTES :

1. (a) Grade of concrete : M 20
   (b) Grade of steel : Fe 415
2. Clear Cover for
   (a) Beam : 25 mm
   (b) Slab : 20 mm
3. Lap Length : 50 times dia of bar
4. Neccesary Chair rods to be provided for the Top Layer

22/3/21.

Er.T.THANASINGH RAJAN, B.E., M.Tech.
Structural Engineer,
CMDA.Reg.No SE/GR-II/19/05/071
Plot No.191,1st Cross Street,
Thilakar Avenue, Madipakkam, Chennai-91.

STRUCTURAL CONSULTANT
Er. T. THANASINGHRAJAN , B.E., M.Tech ., MIE ., FIV ., C.Engr
Plot No.191, 1st Cross Street, Thilakar Avenue,
Madipakkam, Chennai-91.
Cell : 9600518025 / 9444164850
Mail : thanasinghrajan@yahoo.co.in

CLIENT : CONSTRUCTION OF STAIRCASE IN VTC HOSTEL BLOCK IN CIPET CAMPUS IN , Chennai.	STAIRCASE WAIST SLAB DETAILS	DATE: 22.03.21	SIZE:A4, Landscape	SCALE: N.T.S
		DRAWN BY:	APPROVED BY:	
			DRAWING NO:	SHEET NO: 04